





Ground Floor and Site Plan – Scale 1:100  
Block: Restaurant – Convention Sector

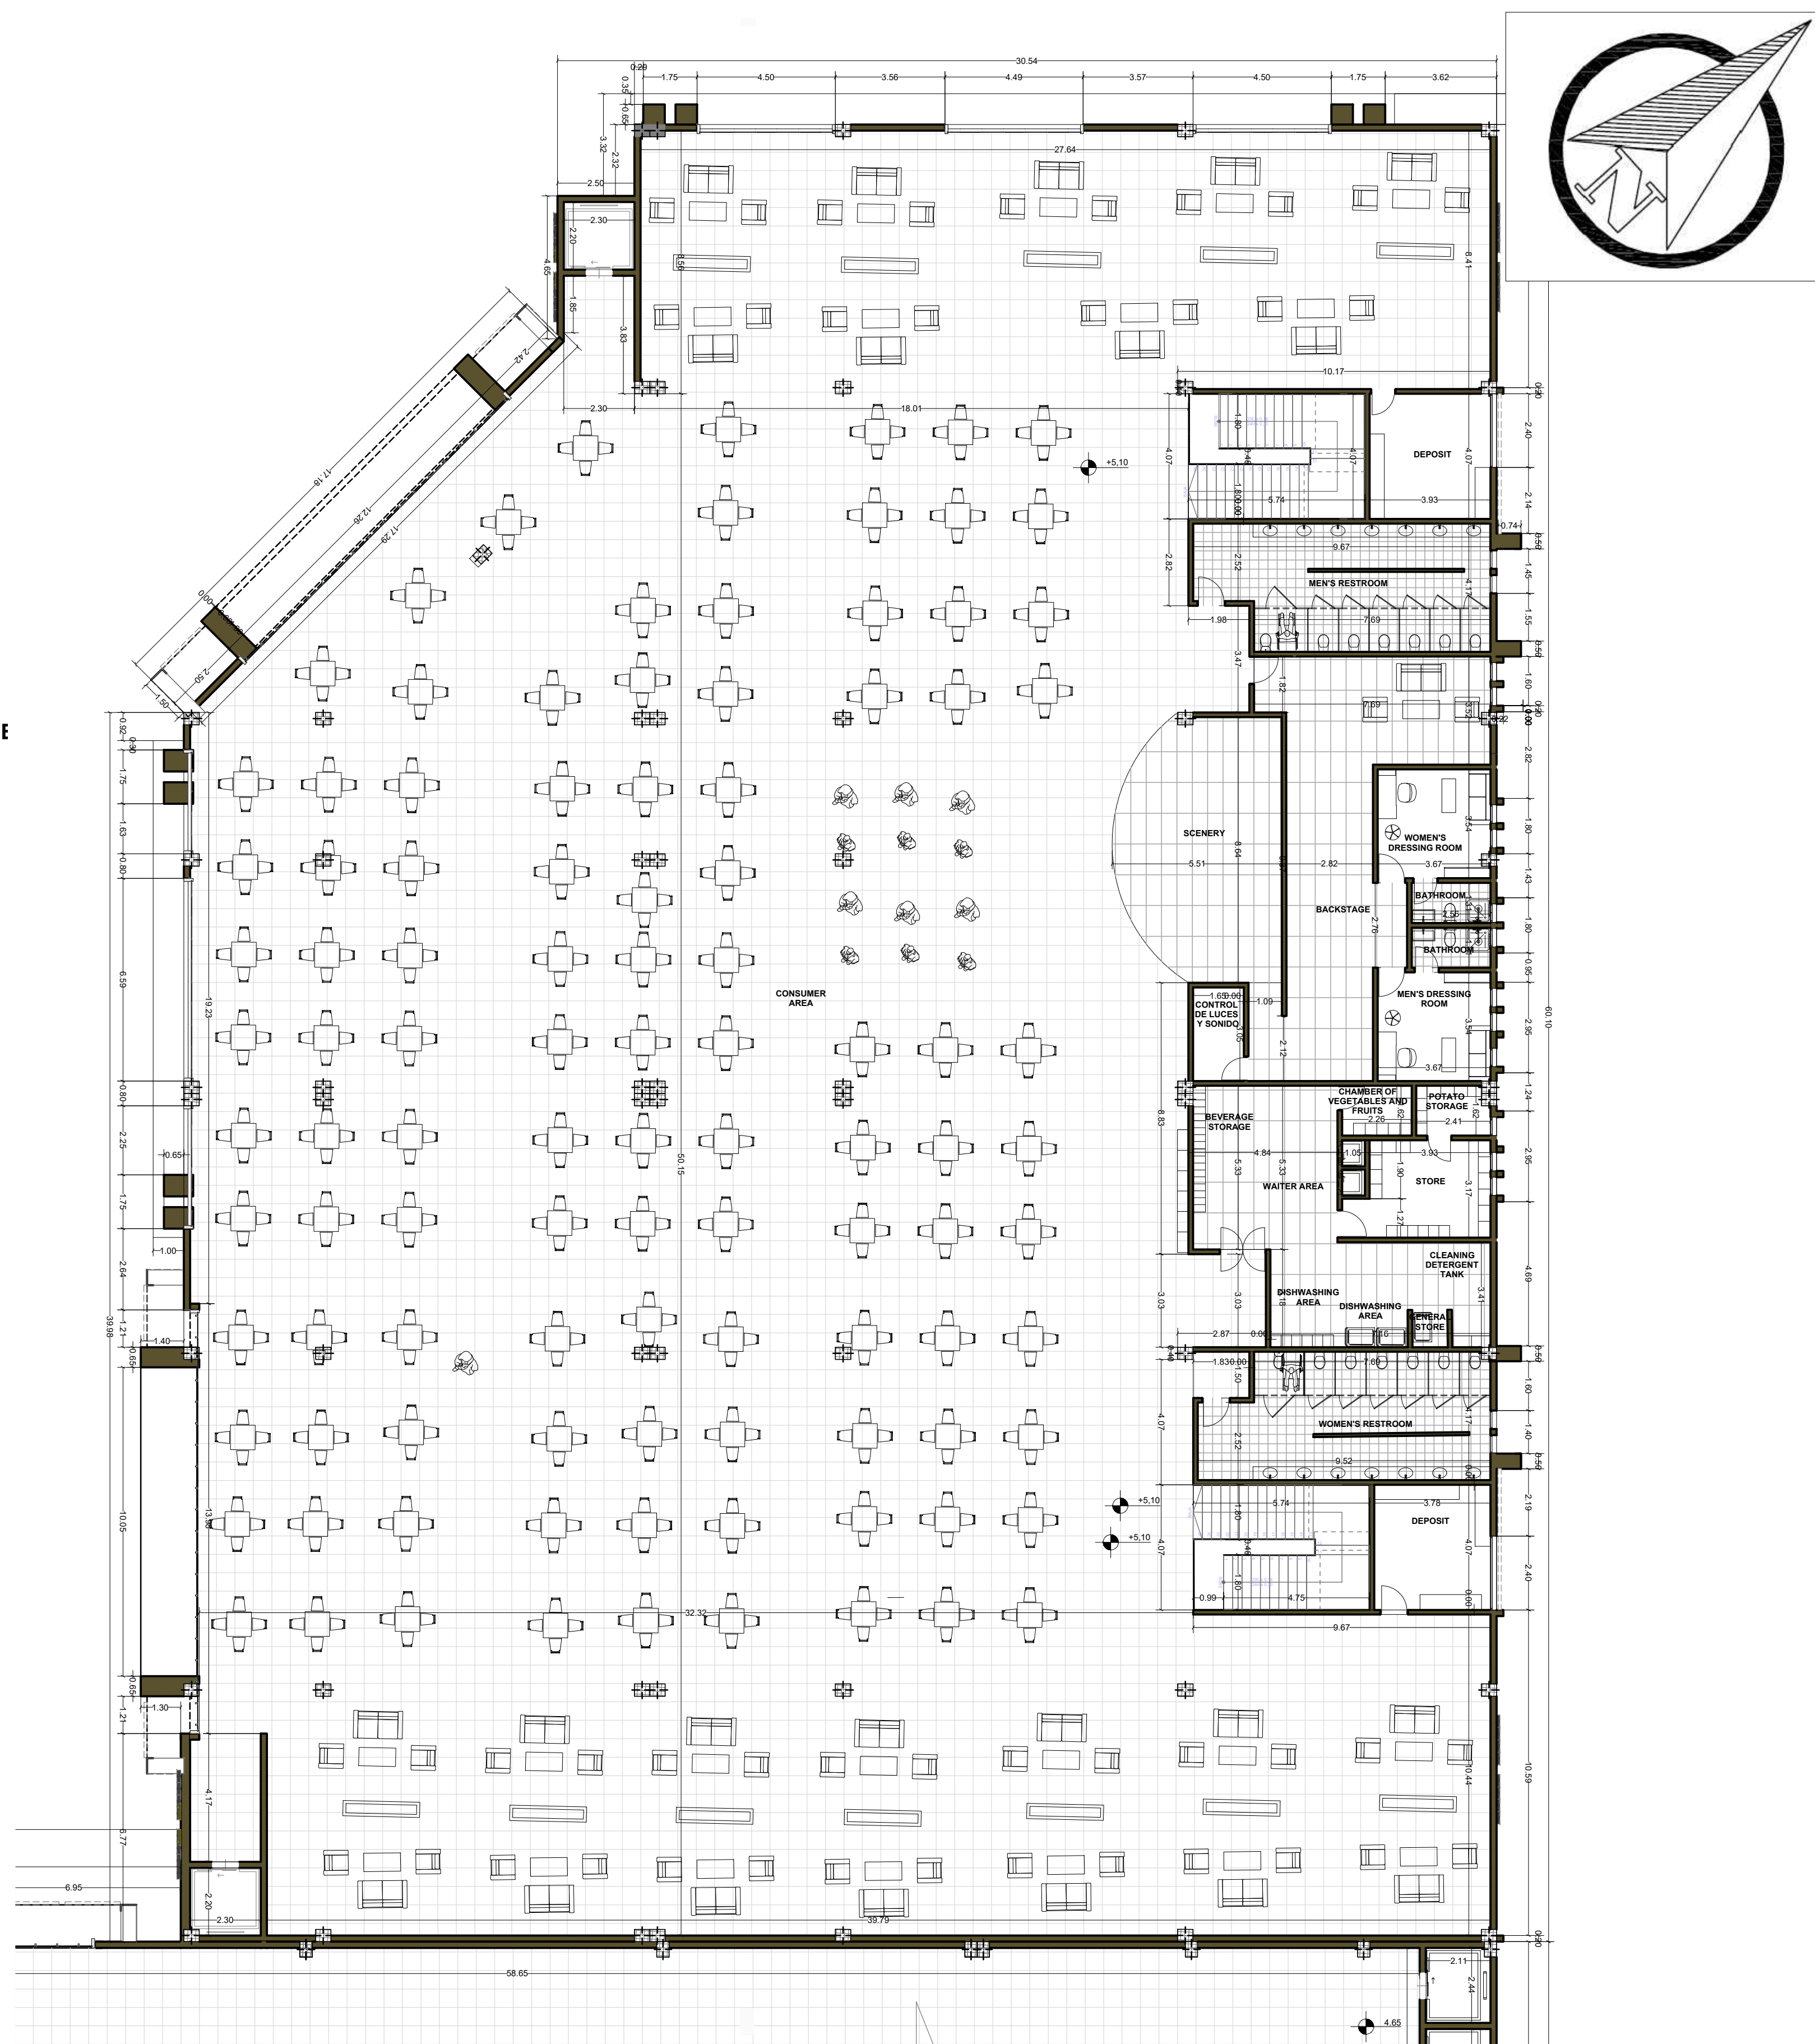

First Floor – Scale 1:100  
Block: Restaurant – Convention Sector

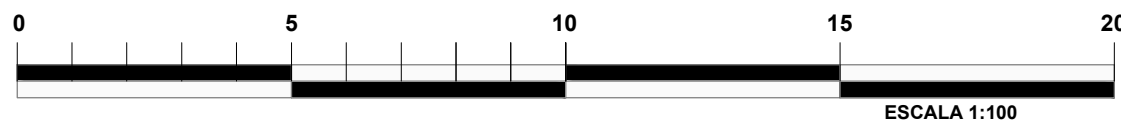

INTERNATIONAL CENTER FOR CULTURE, EXHIBITIONS, AND  
CONVENTIONS "HEROES AND DEFENDERS OF DEMOCRACY"

DESIGN MANAGER

PROJECT SUPERVISION  
APPROVAL

RESPONSIBLE FOR PROJECT  
FISCAL APPROVAL

SHEET No.  
**A101**

PLATE NUMBER

